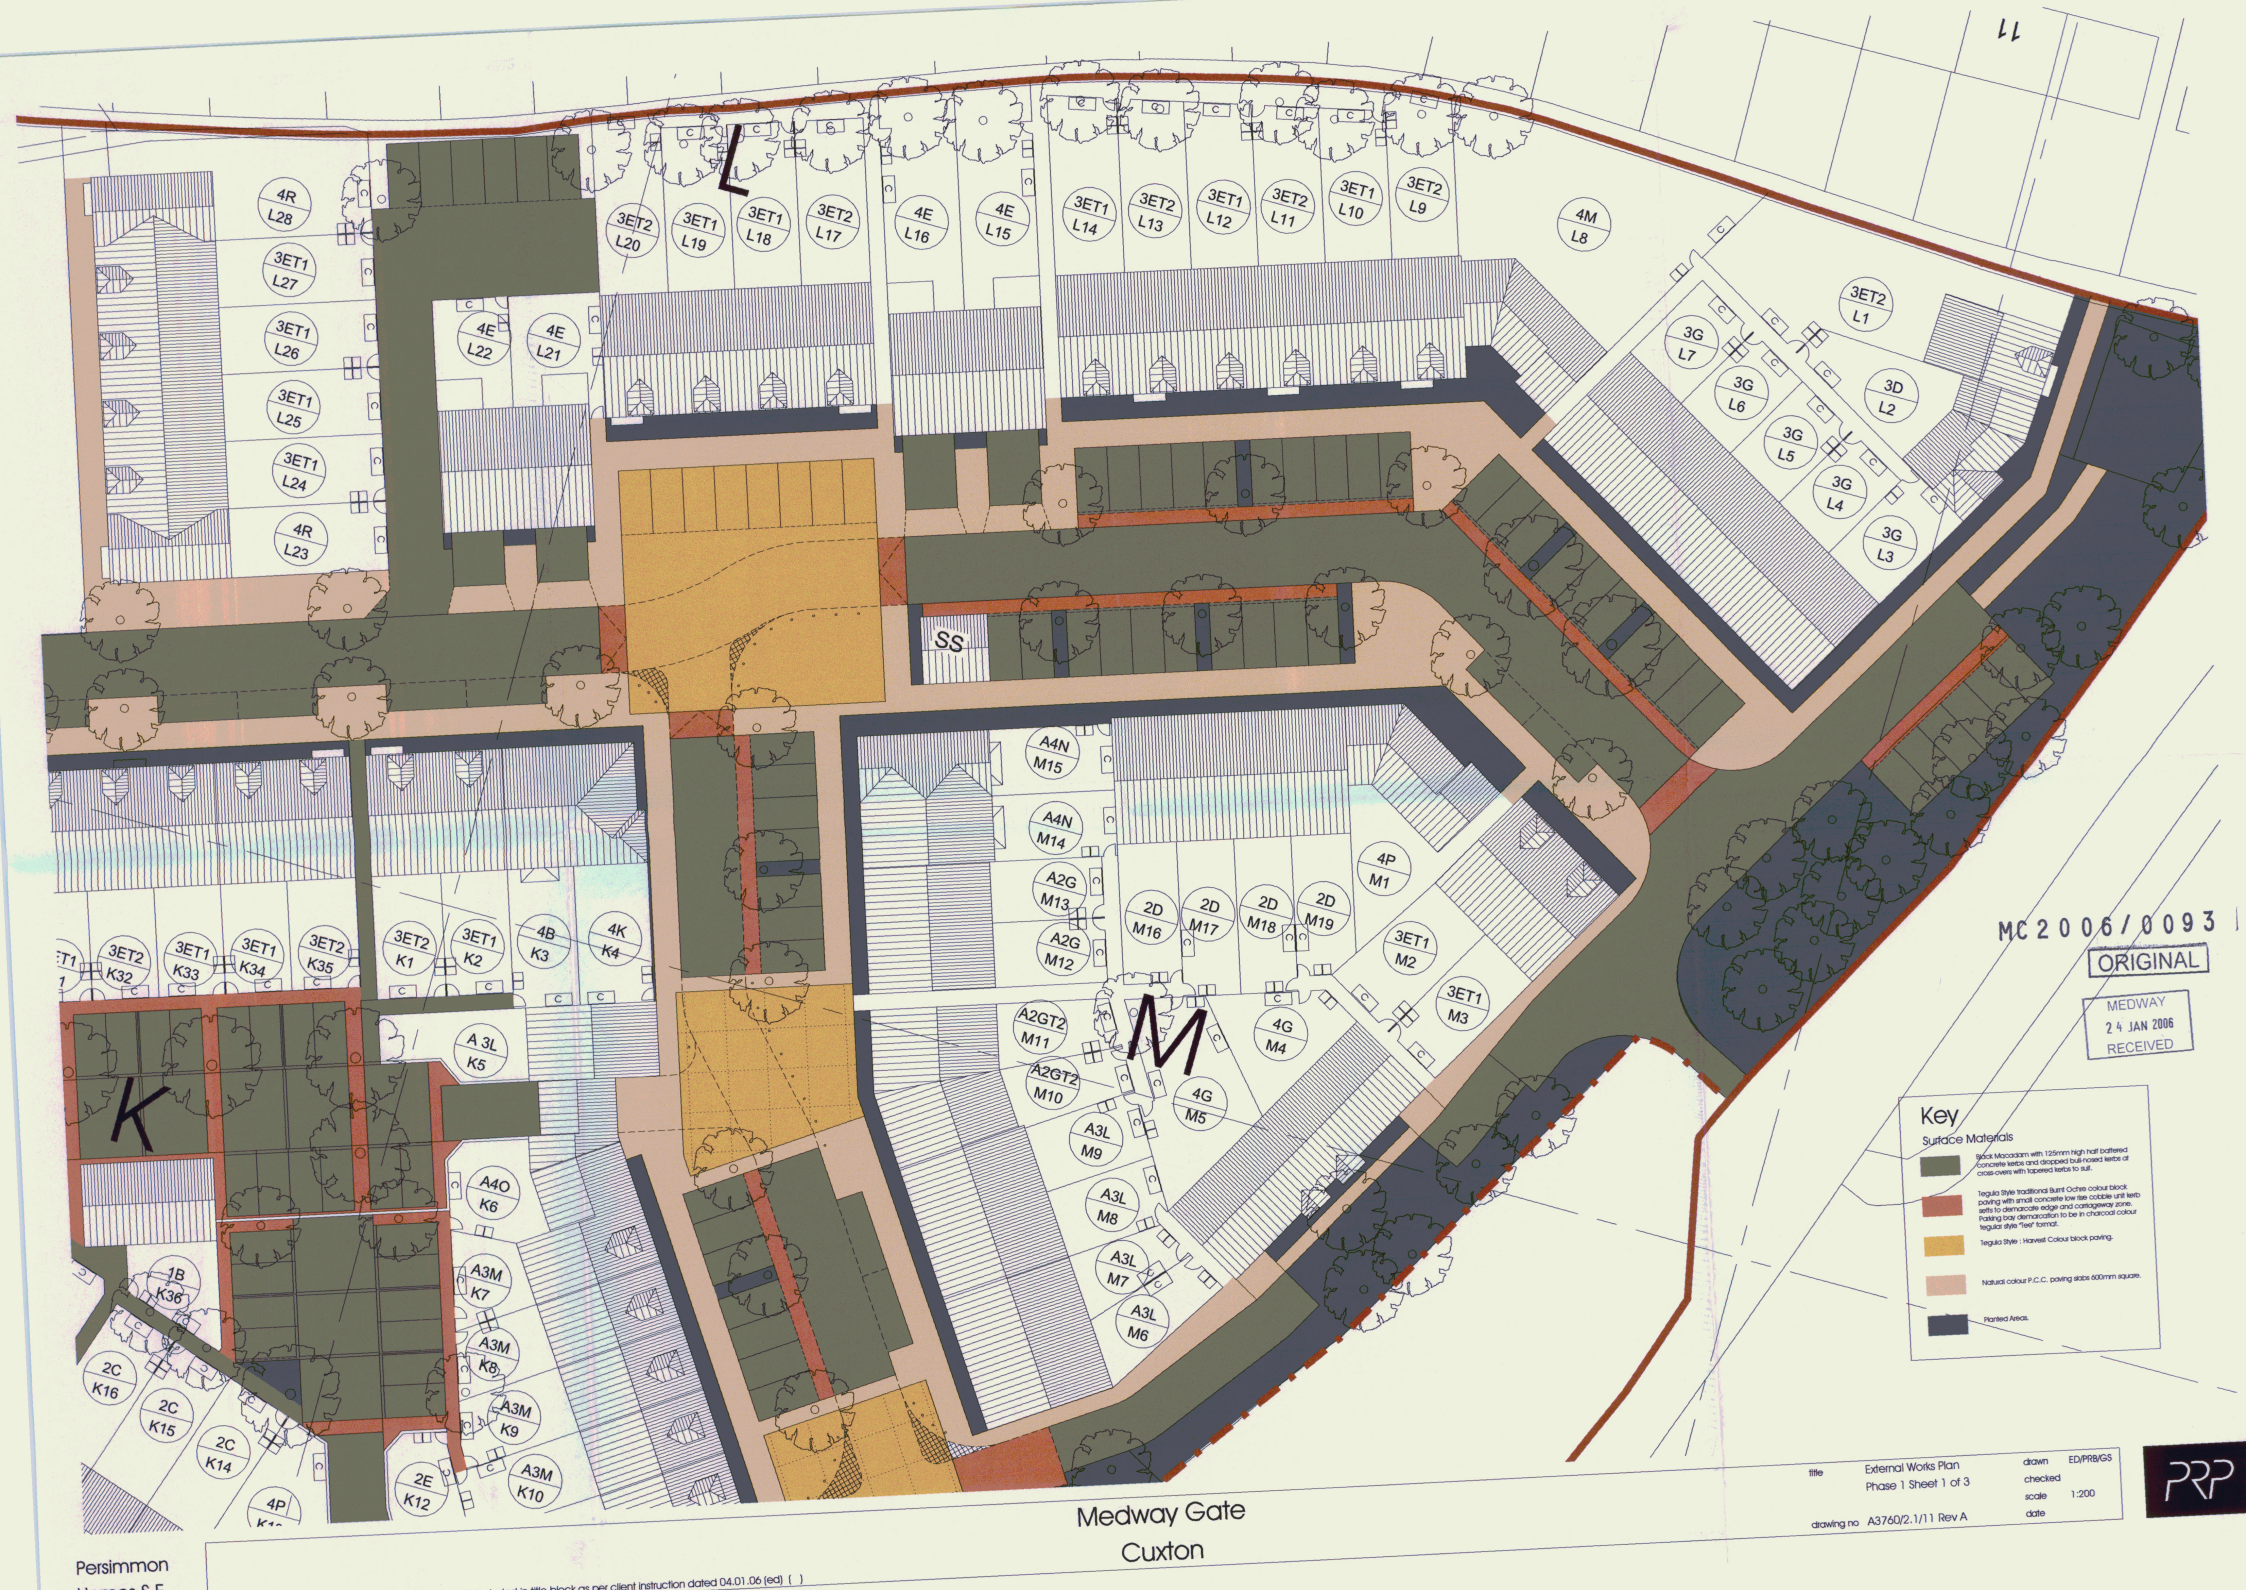
L
K
M
SS
4R L28
3ET1 L27
3ET1 L26
3ET1 L25
3ET1 L24
4R L23
3ET2 L20
3ET1 L19
3ET1 L18
3ET2 L17
4E L16
4E L15
3ET1 L14
3ET2 L13
3ET1 L12
3ET2 L11
3ET1 L10
3ET2 L9
4M L8
4E L22
4E L21
3ET2 L1
3G L7
3G L6
3G L5
3G L4
3G L3
3D L2
A4N M15
A4N M14
A2G M13
A2G M12
2D M16
2D M17
2D M18
2D M19
4P M1
3ET1 M2
3ET1 M3
4G M4
4G M5
A2GT2 M11
A2GT2 M10
A3L M9
A3L M8
A3L M7
A3L M6
3ET2 K32
3ET1 K33
3ET1 K34
3ET2 K35
3ET2 K1
3ET1 K2
4B K3
4K K4
A 3L K5
A4O K6
A3M K7
A3M K8
A3M K9
A3M K10
1B K36
2C K16
2C K15
2C K14
2E K12
4P
MC 2006/0093
ORIGINAL
MEDWAY
24 JAN 2006
RECEIVED
Key
Surface Materials
Black Macadam with 125mm high half battered concrete kerbs and dropped bull-nosed kerbs at cross-overs with tapered kerbs to suit.
Tegula Style traditional Burnt Ochre colour block paving with small concrete low rise cobble unit kerb paving with small concrete low rise cobble unit kerb sets to demarcate edge and carriageway zone. Parking bay demarcation to be in charcoal colour tegula style "feet" format.
Tegula Style : Harvest Colour block paving.
Natural colour P.C.C. paving slabs 600mm square.
Planted Areas.
Medway Gate
Cuxton
Persimmon
title External Works Plan
Phase 1 Sheet 1 of 3
drawing no A3760/2.1/11 Rev A
drawn ED/PRB/GS
checked
scale 1:200
date
PRP